Waterside Brightlingsea

Concept Plan for Illustrative Purposes

BRIGHTLINGSEA TOWN COUNCIL

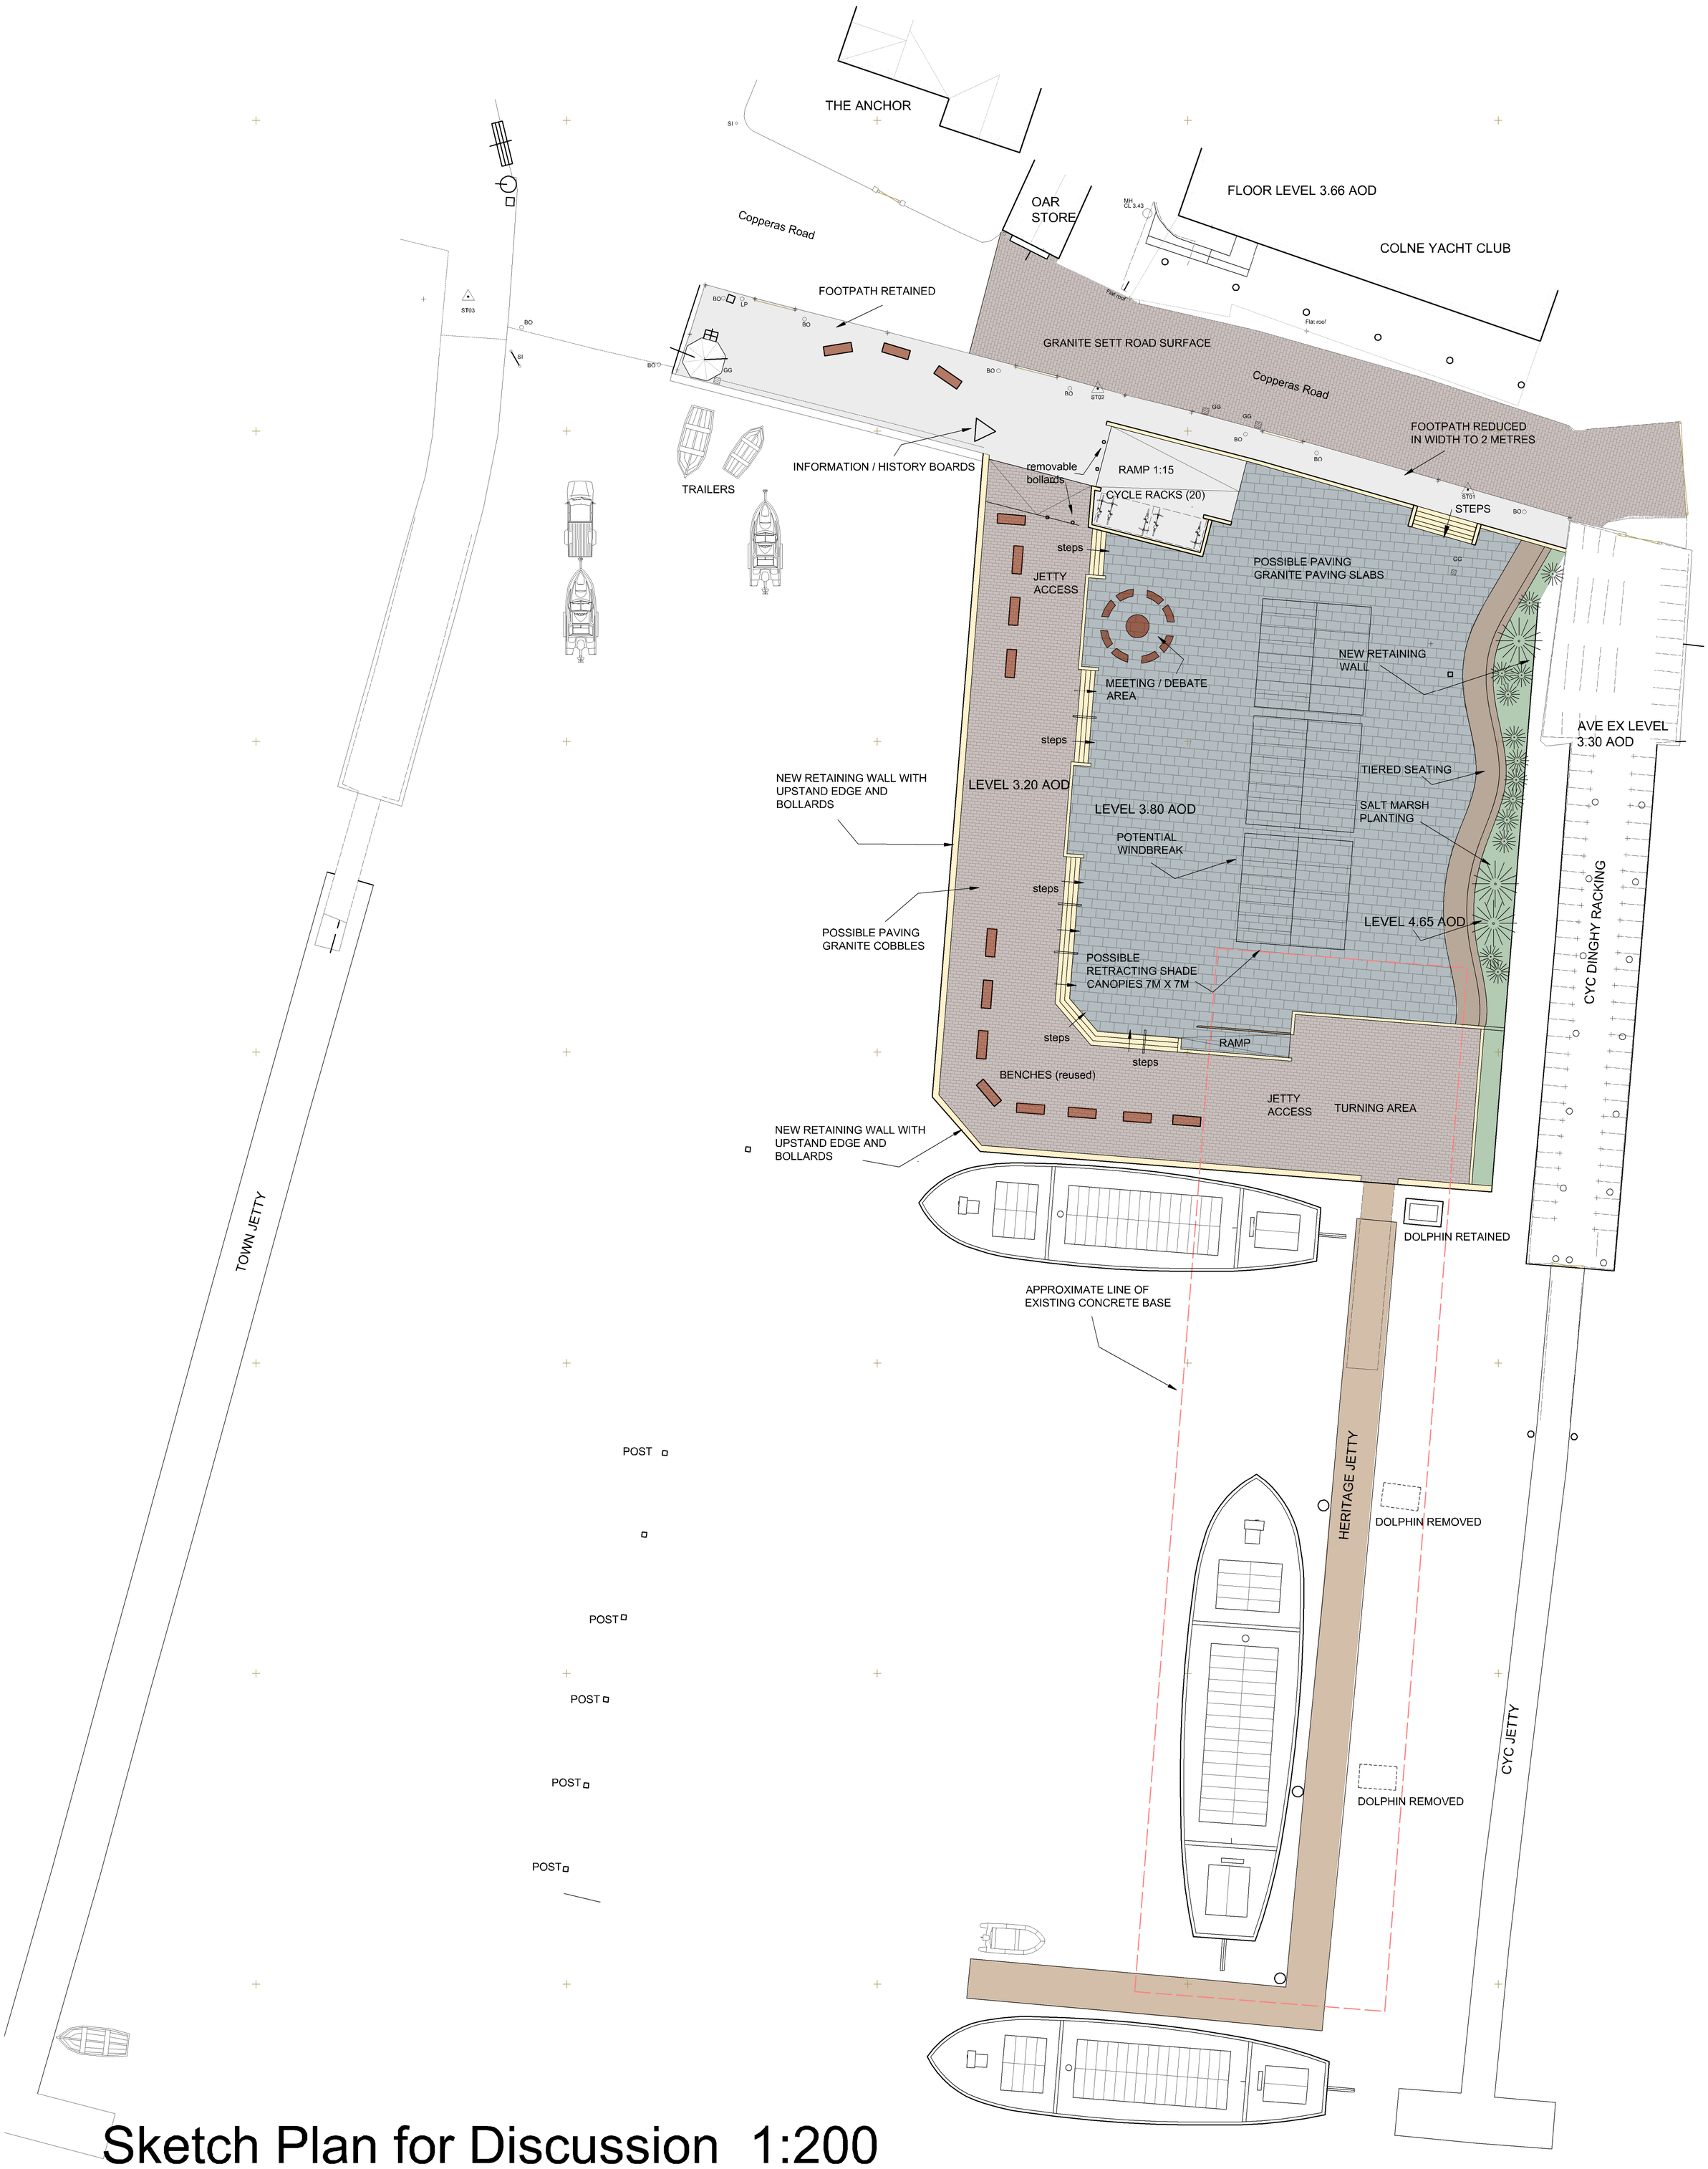

Sketch Plan for Discussion 1:200